CITY SITE PLAN SKETCH

6.17.15

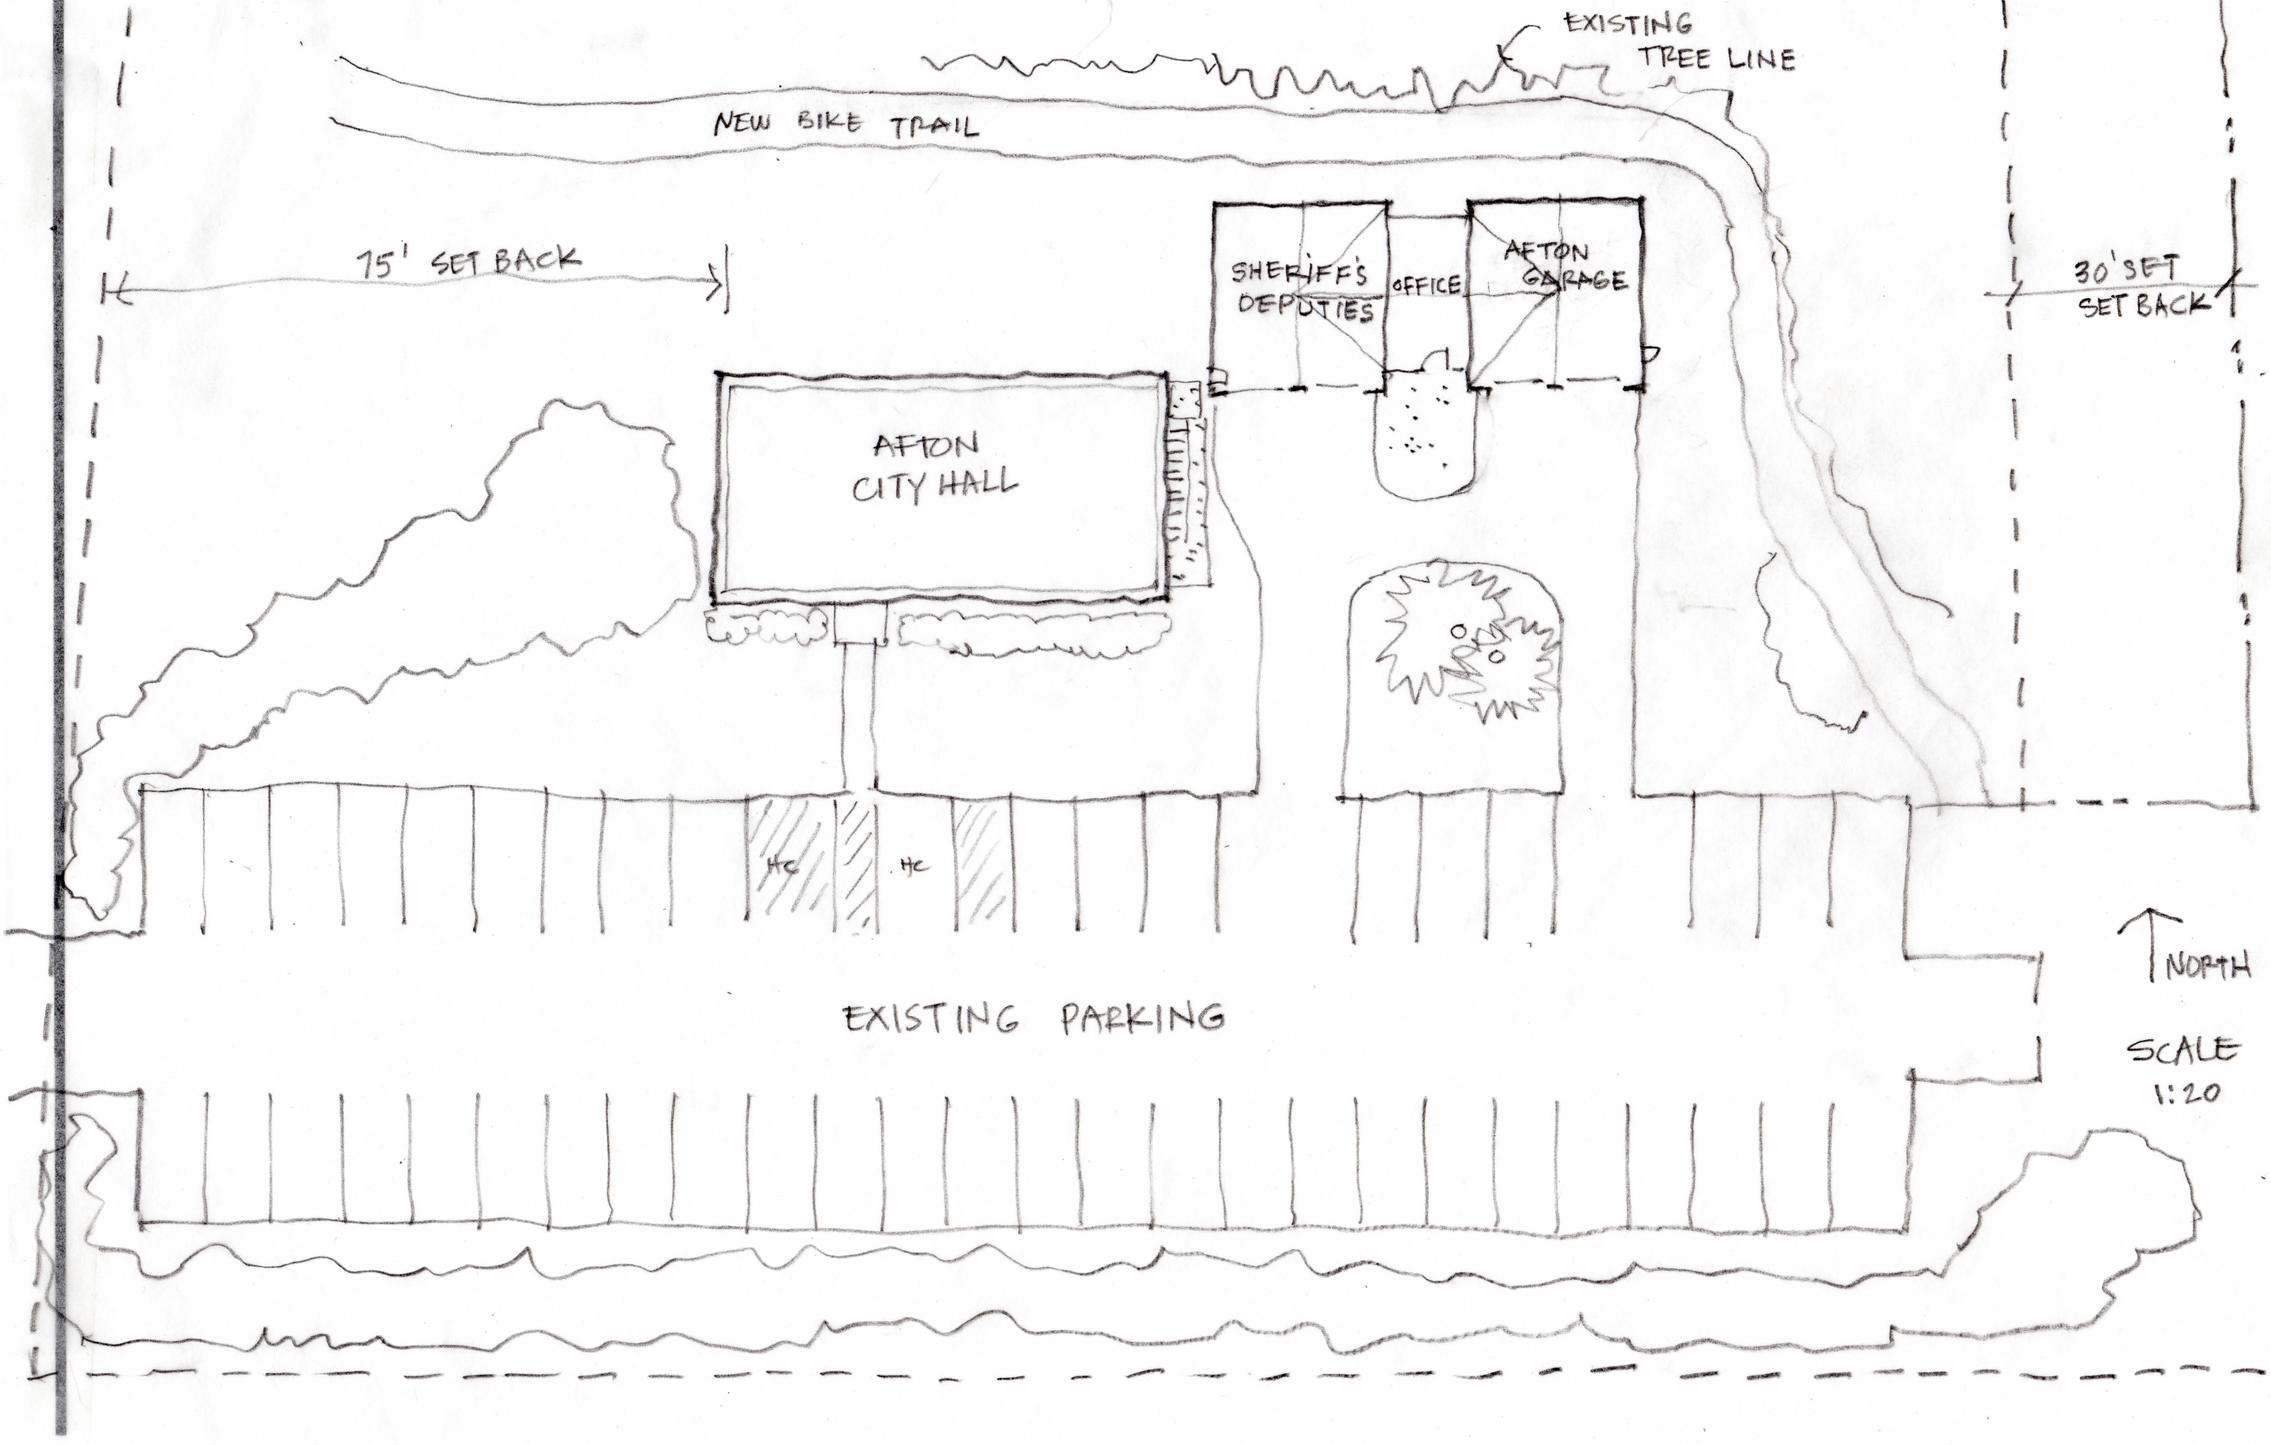

James W. Cox

Architect

12941 22nd St. S.
Afton, MN 55001-9767
Ph: 612/414-0155
Email: jim.cox@msn.com

Certification

I certify that this plan, specification or report was prepared by me or under my direct supervision and that I am a duly Licensed Architect under the laws of the State of Minnesota.

Print Name:

Signature:

Date Reg. No.

Project

City of Afton Garage/ Deputy Office Facility

Commission Number

Drawn

Date Checked

MARK	DATE	DESCRIPTION

Sheet Title

Sheet

Of Sheets

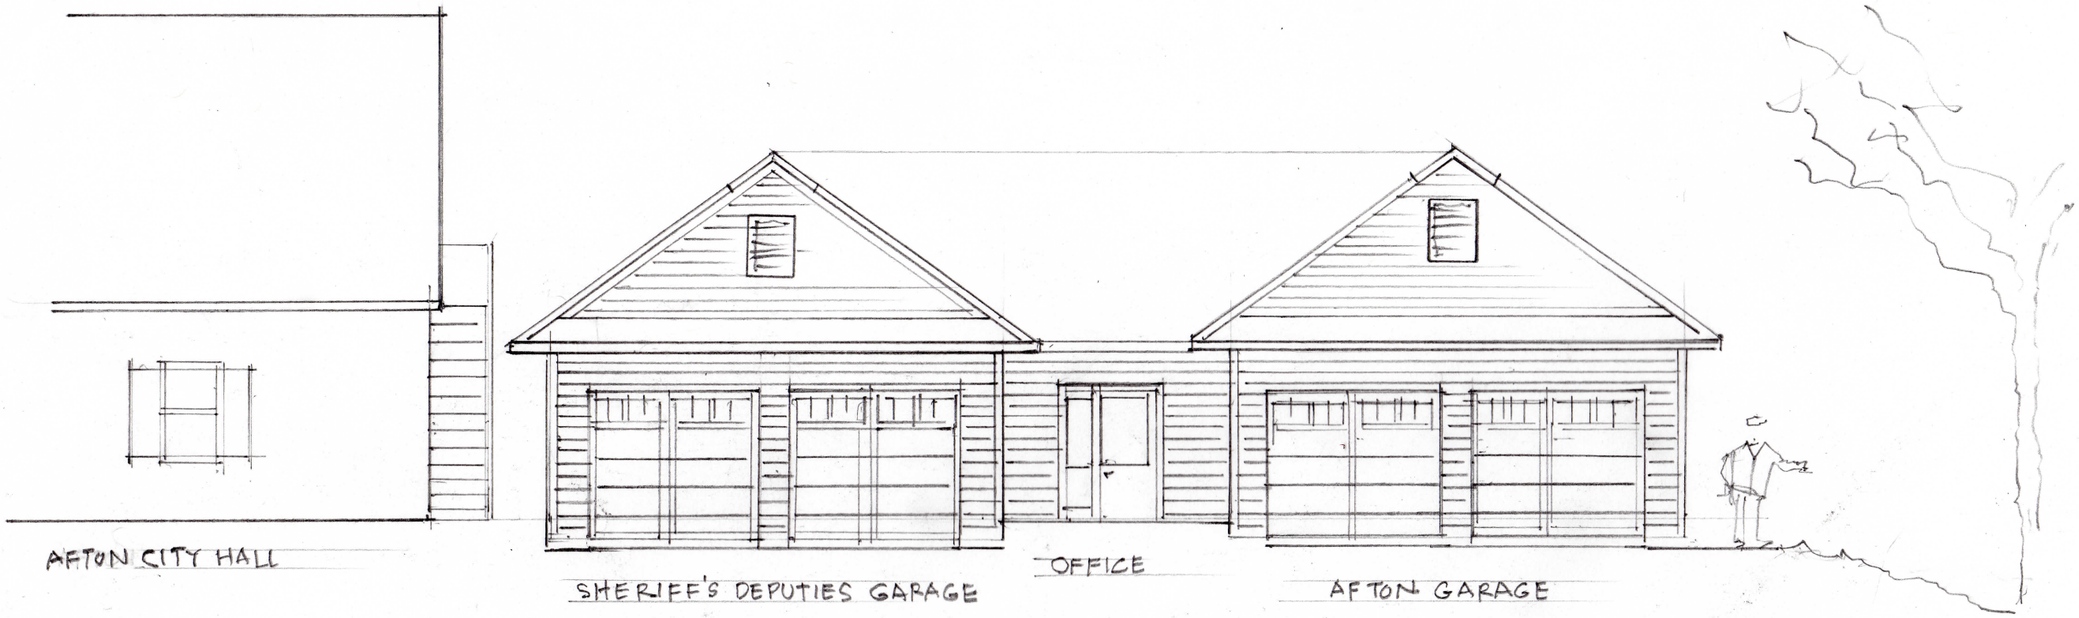

SOUTH ELEVATION

1/8" = 1'-0"

James W. Cox

Architect

12941 22nd St. S.
Afton, MN 55001-9767
Ph: 612/414-0155
Email: jim.cox@msn.com

Certification

I certify that this plan, specification or report was prepared by me or under my direct supervision and that I am a duly Licensed Architect under the laws of the State of Minnesota.

Print Name: JAMES COX

Signature:

Date Reg. No.

Project

City of Afton Garage/ Deputy Office Facility

Commission Number 16-103.00

Drawn JWC

Date Checked

MARK	DATE	DESCRIPTION

Sheet Title

Sheet

Of Sheets

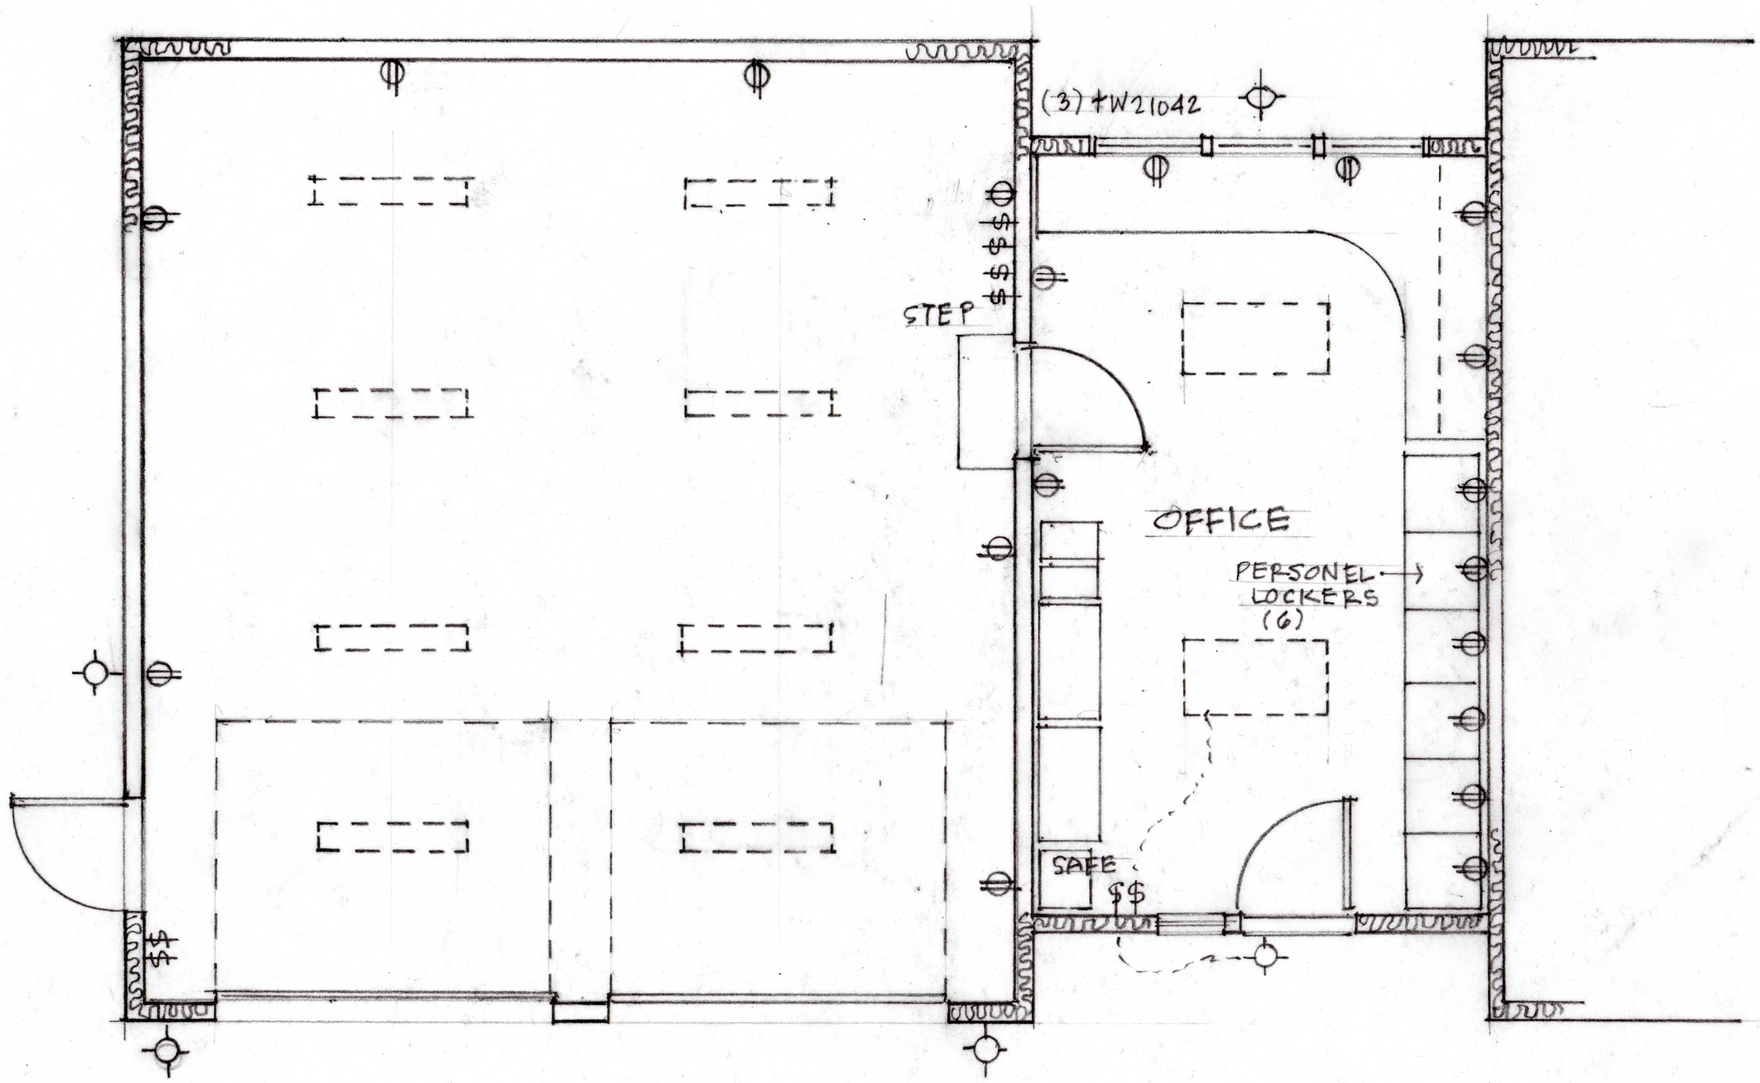

DEPUTIES GARAGE

1/4" = 1'-0"

James W. Cox

Architect

12941 22nd St. S.
Afton, MN 55001-9767
Ph: 612/414-0155
Email: jim.cox@msn.com

Certification

I certify that this plan, specification or report was prepared by me or under my direct supervision and that I am a duly Licensed Architect under the laws of the State of Minnesota.

Print Name:

Signature:

Date Reg. No.

Project

City of Afton Garage/ Deputy Office Facility

Commission Number

Drawn

Date Checked

MARK	DATE	DESCRIPTION

Sheet Title

Sheet

Of Sheets

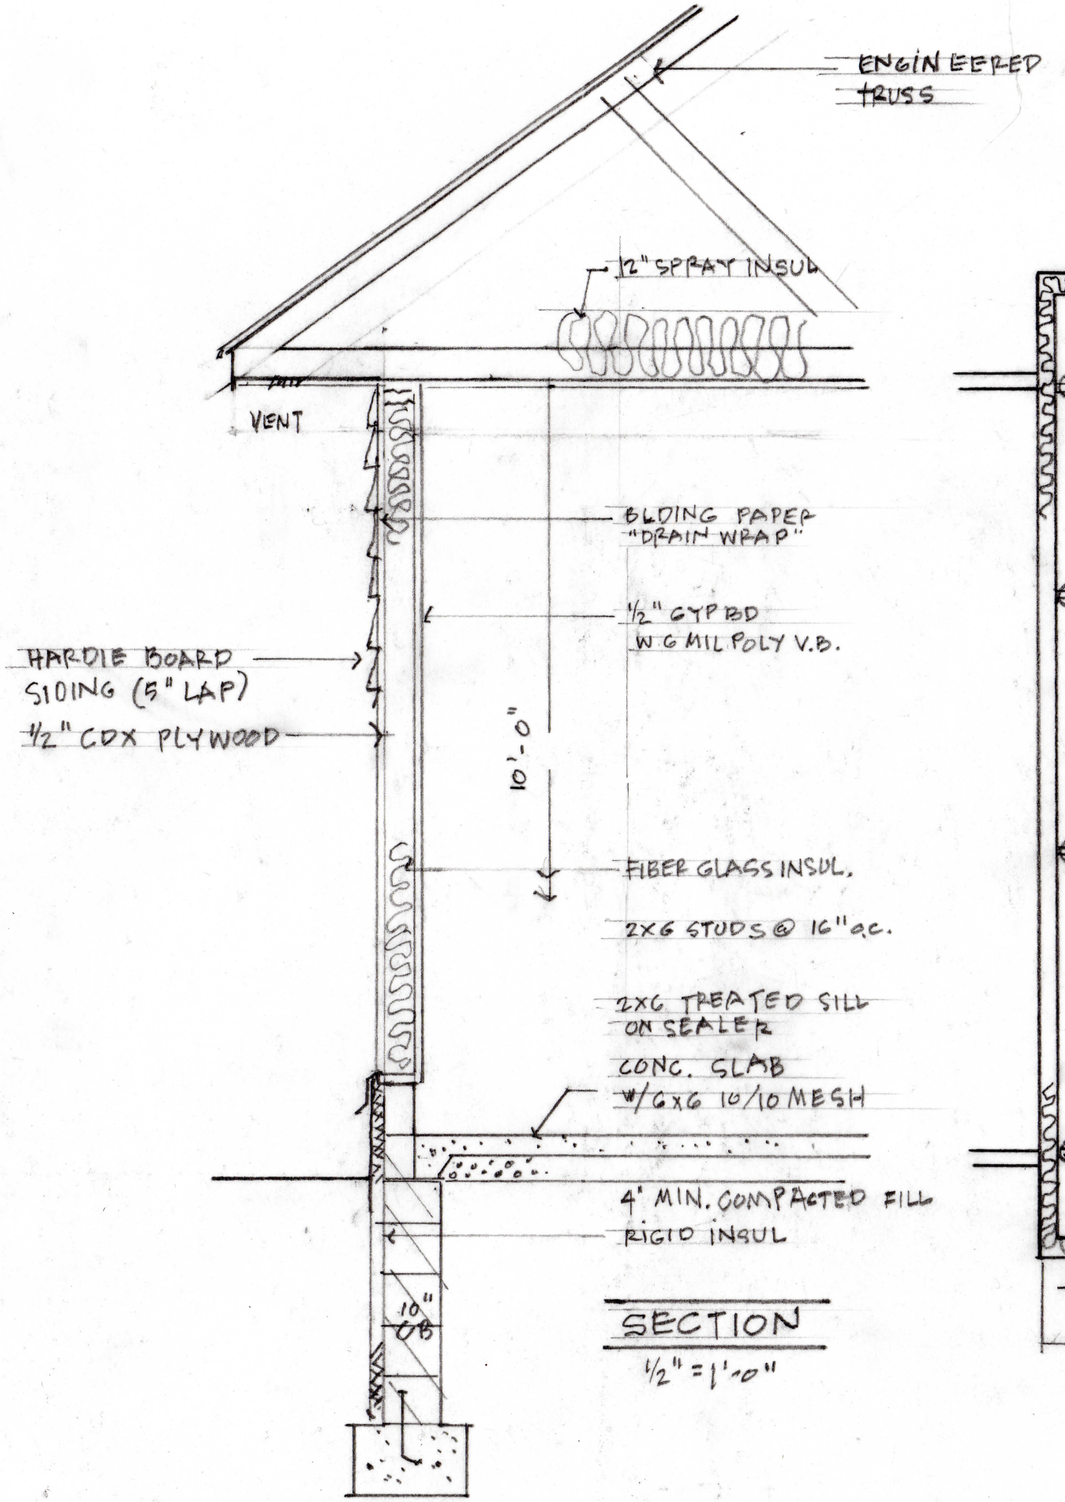

SECTION

1/2" = 1'-0"

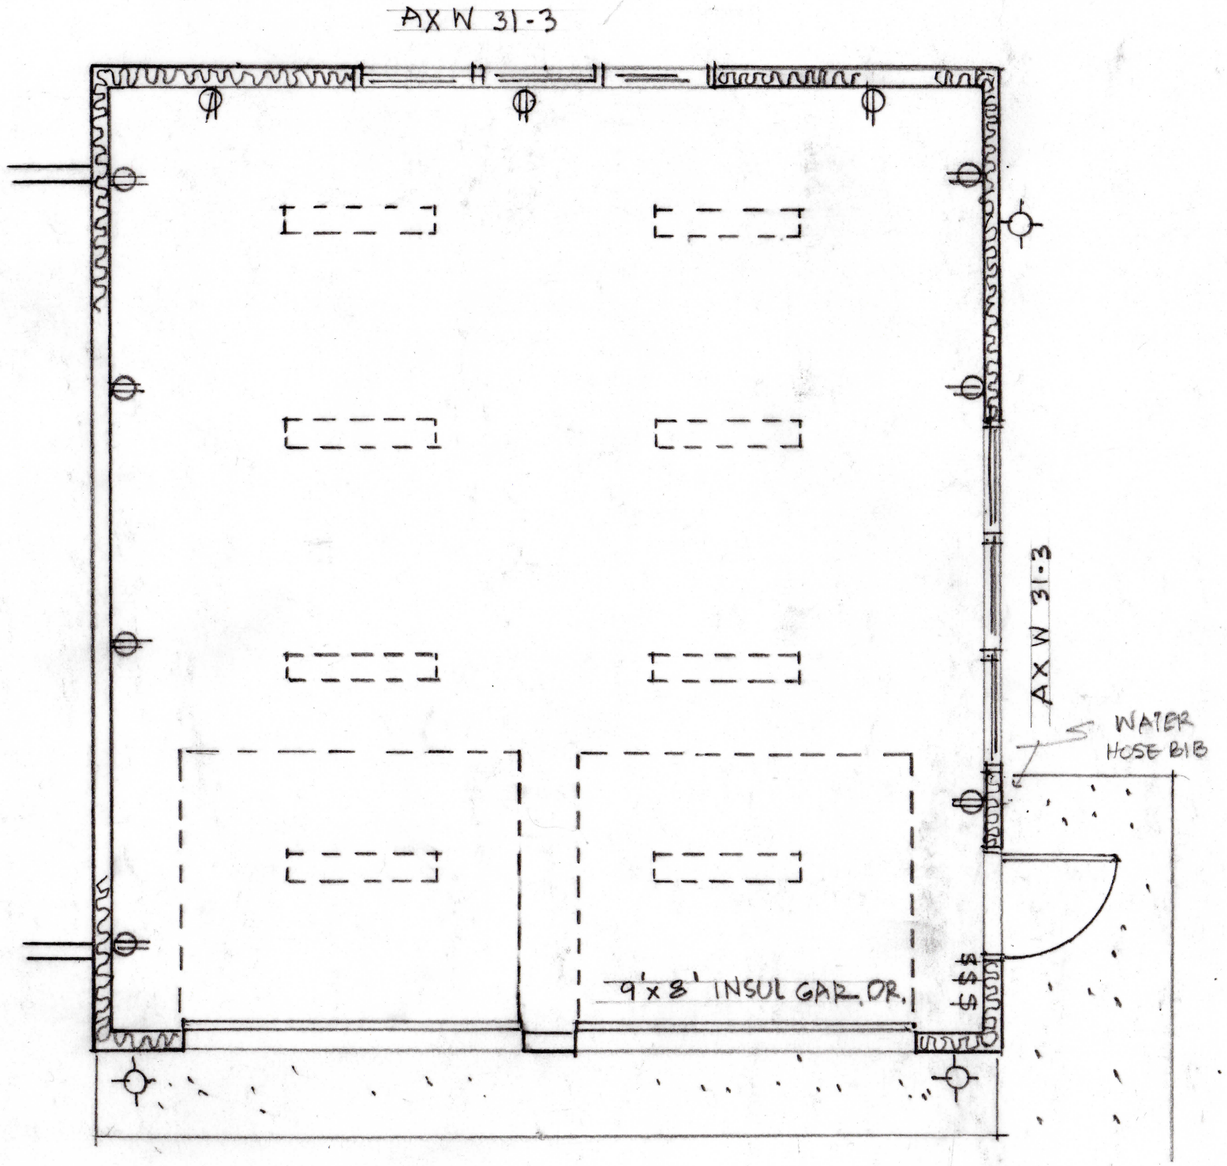

AFTON CITY GARAGE

1/4" = 1'-0"

James W. Cox

Architect

12941 22nd St. S.
Afton, MN 55001-9767
Ph: 612/414-0155
Email: jim.cox@msn.com

Certification

I certify that this plan, specification or report was prepared by me or under my direct supervision and that I am a duly Licensed Architect under the laws of the State of Minnesota.

Print Name:

Signature:

Date Reg. No.

Project

City of Afton

Garage/

Deputy Office

Facility

Commission Number

Drawn

Date Checked

MARK	DATE	DESCRIPTION

Sheet Title

Sheet

Of Sheets

905