SUPPLEMENTAL PACKET

CC 11-20-18

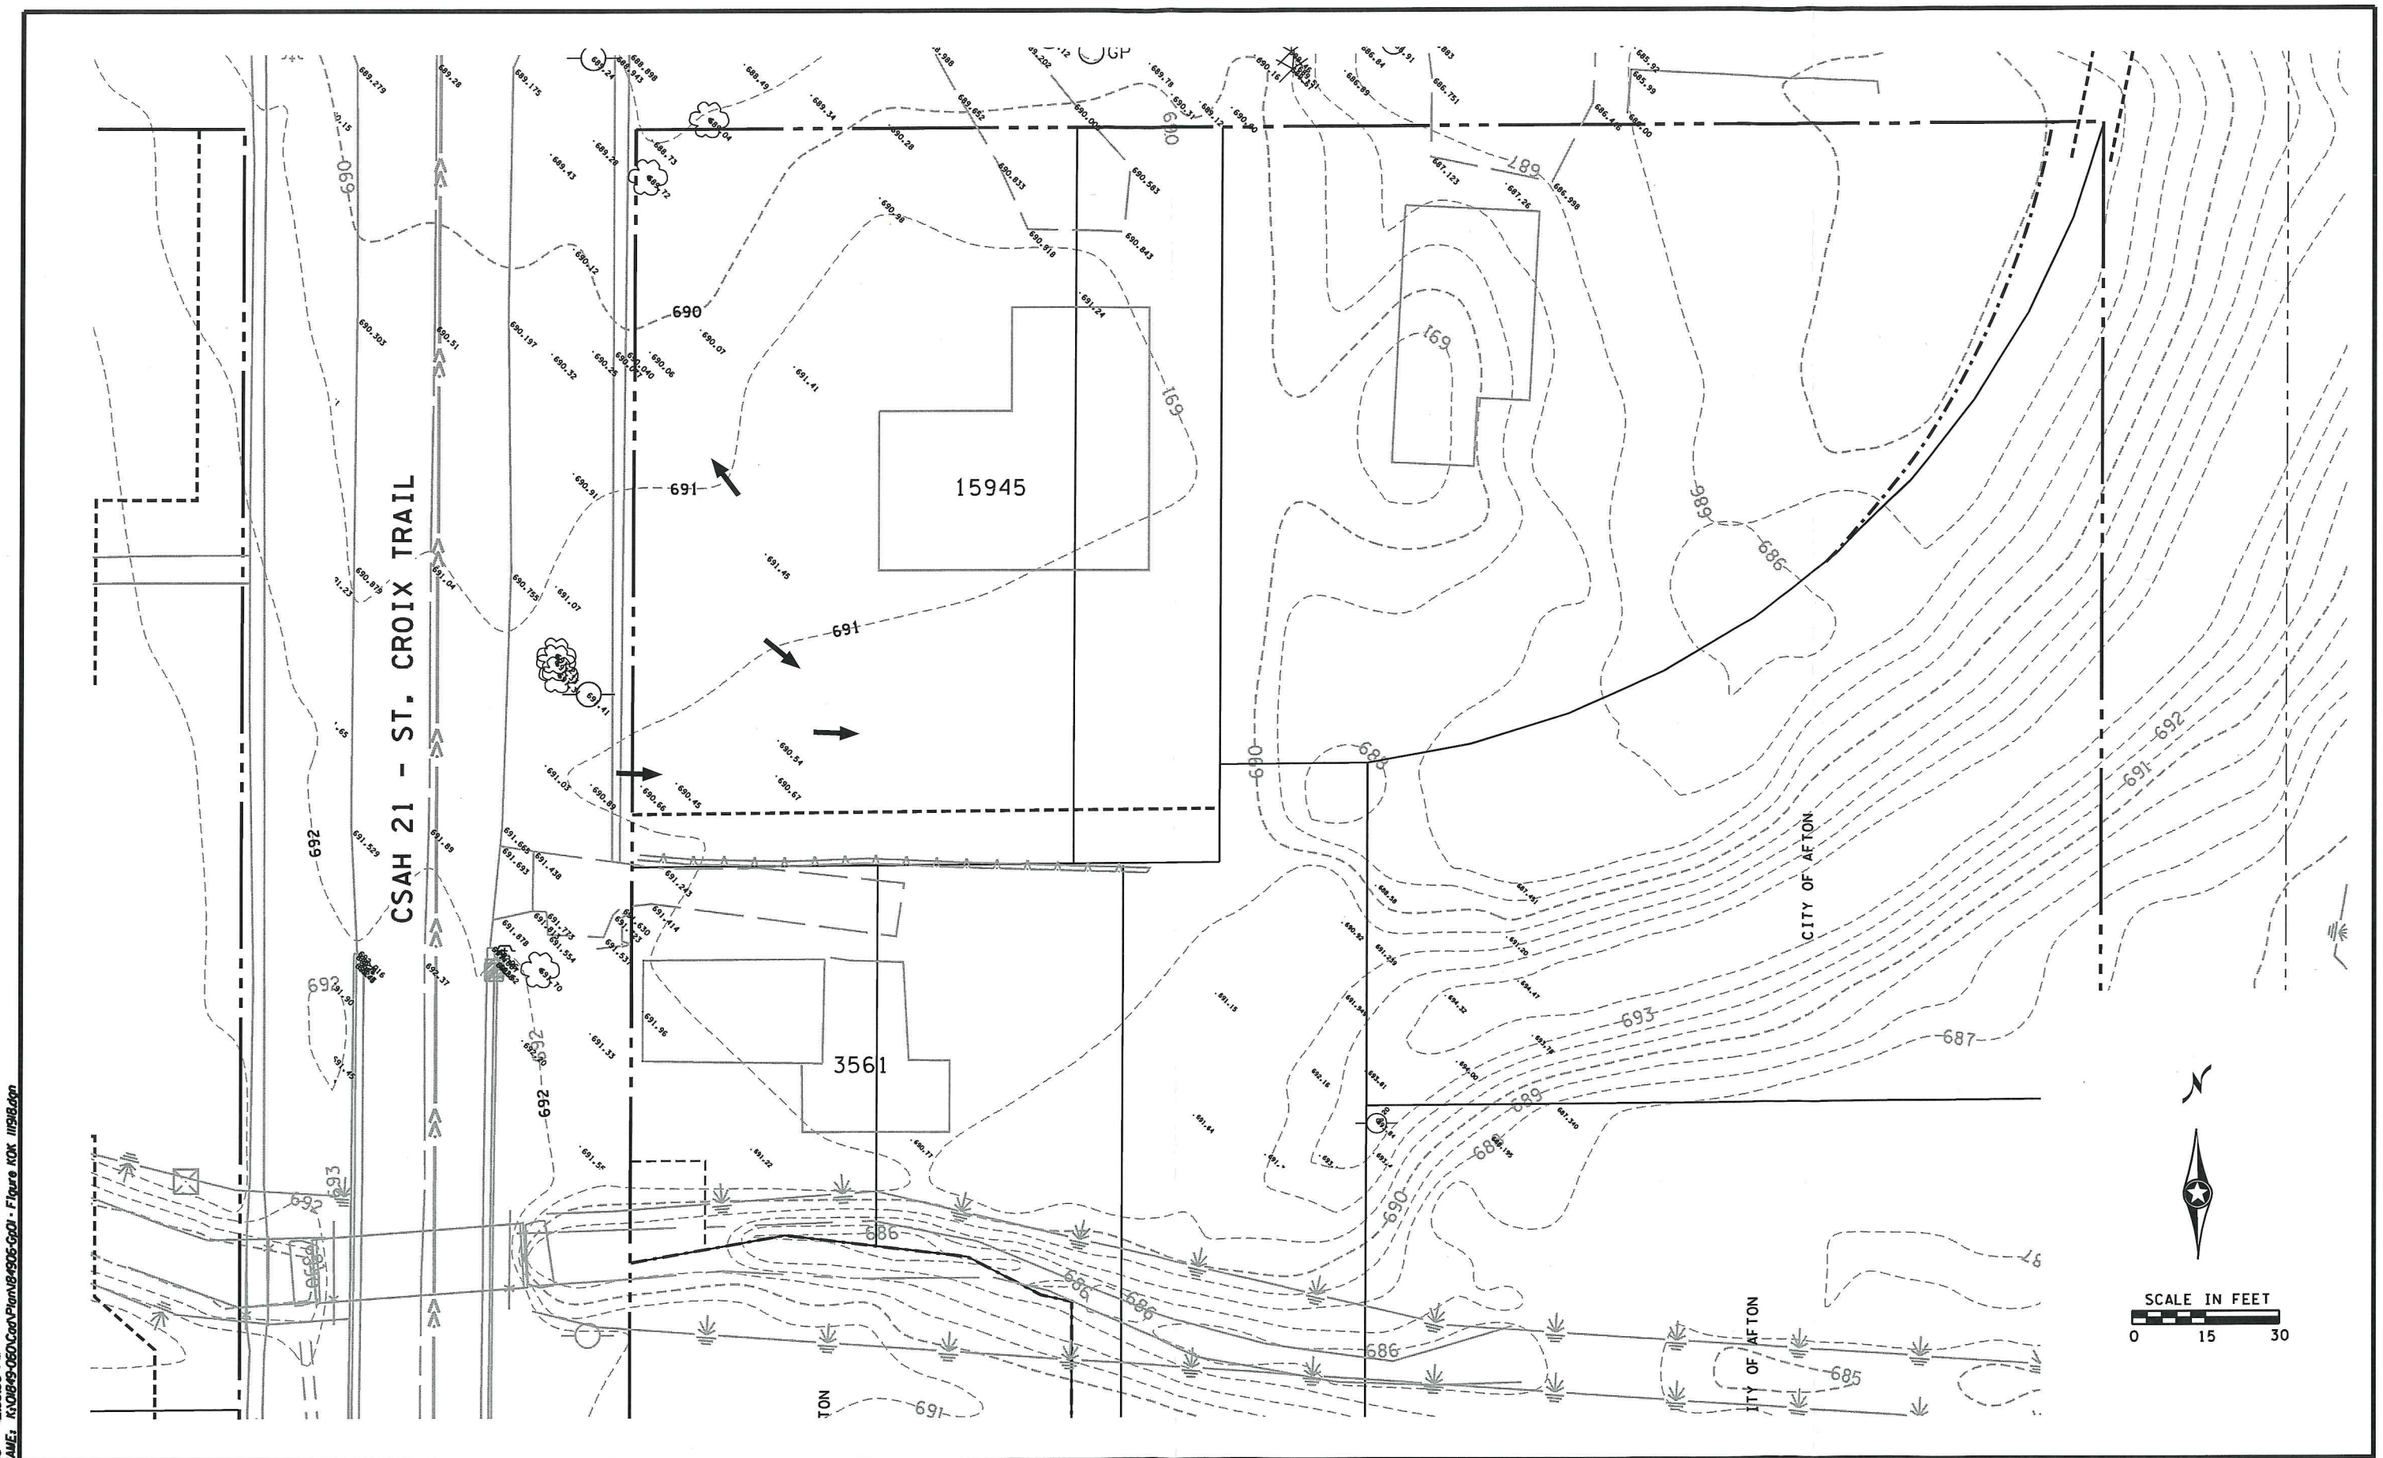

3561 ST. CROIX TRAIL – 15945 35TH STREET

PRE–CONSTRUCTION GRADING FIGURE

DATE: 11/19/2018 12:53:36 PM
PATH & FILENAME: K:\01849-060\Cad\Plan\184906-GP01 - Figure KOK 111918.dgn